



30'-0" WIDE ROAD

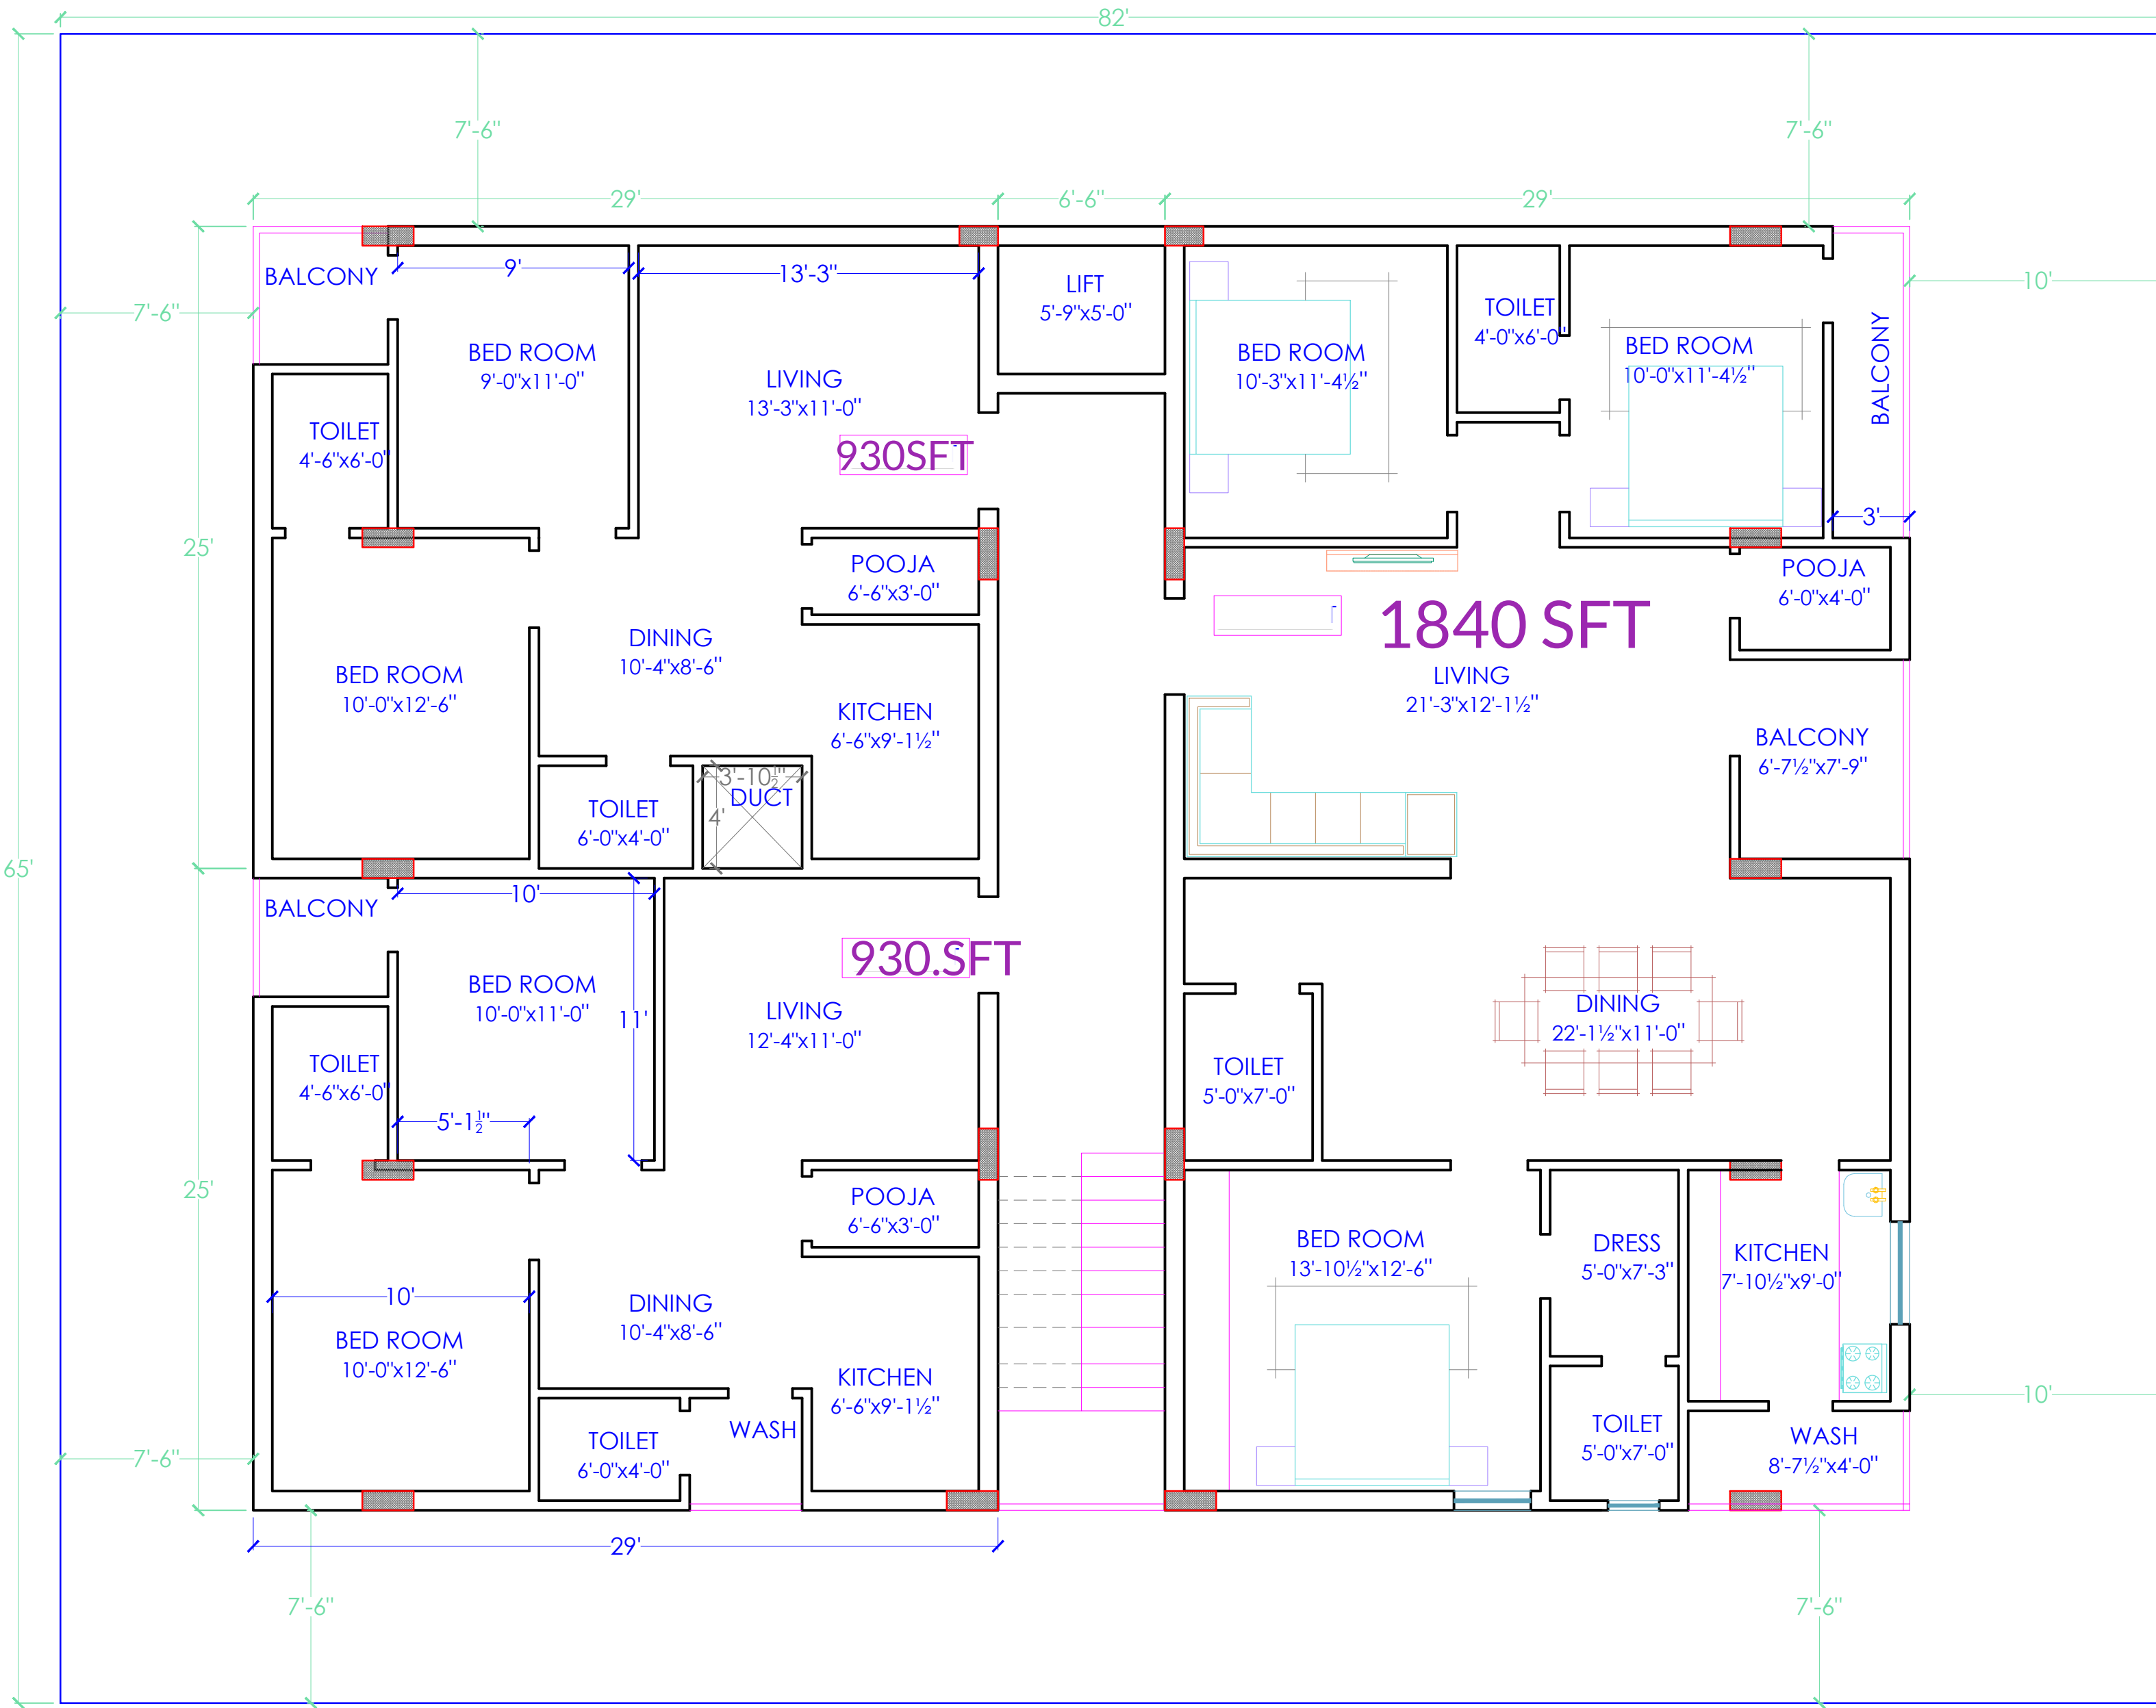

PROPOSED
RESIDENTIAL APARTMENT ,
FOR SRI. RAVI KUMAR2....
AT RAMPALLY ..
T.S.

TITLE -
**TYPICAL FLOOR PLAN
CONCEPTUALS**

DATE - 23 -05- 2026

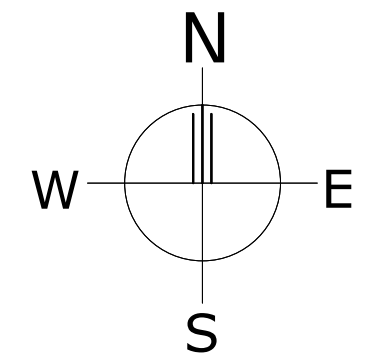

Sheet No. **C-2**

BSAP ARCHITECTS
ARCHITECTS & INTERIOR DESIGNERS
NAGARAM
HYDERABAD
CONTACT NO - 9100918500