



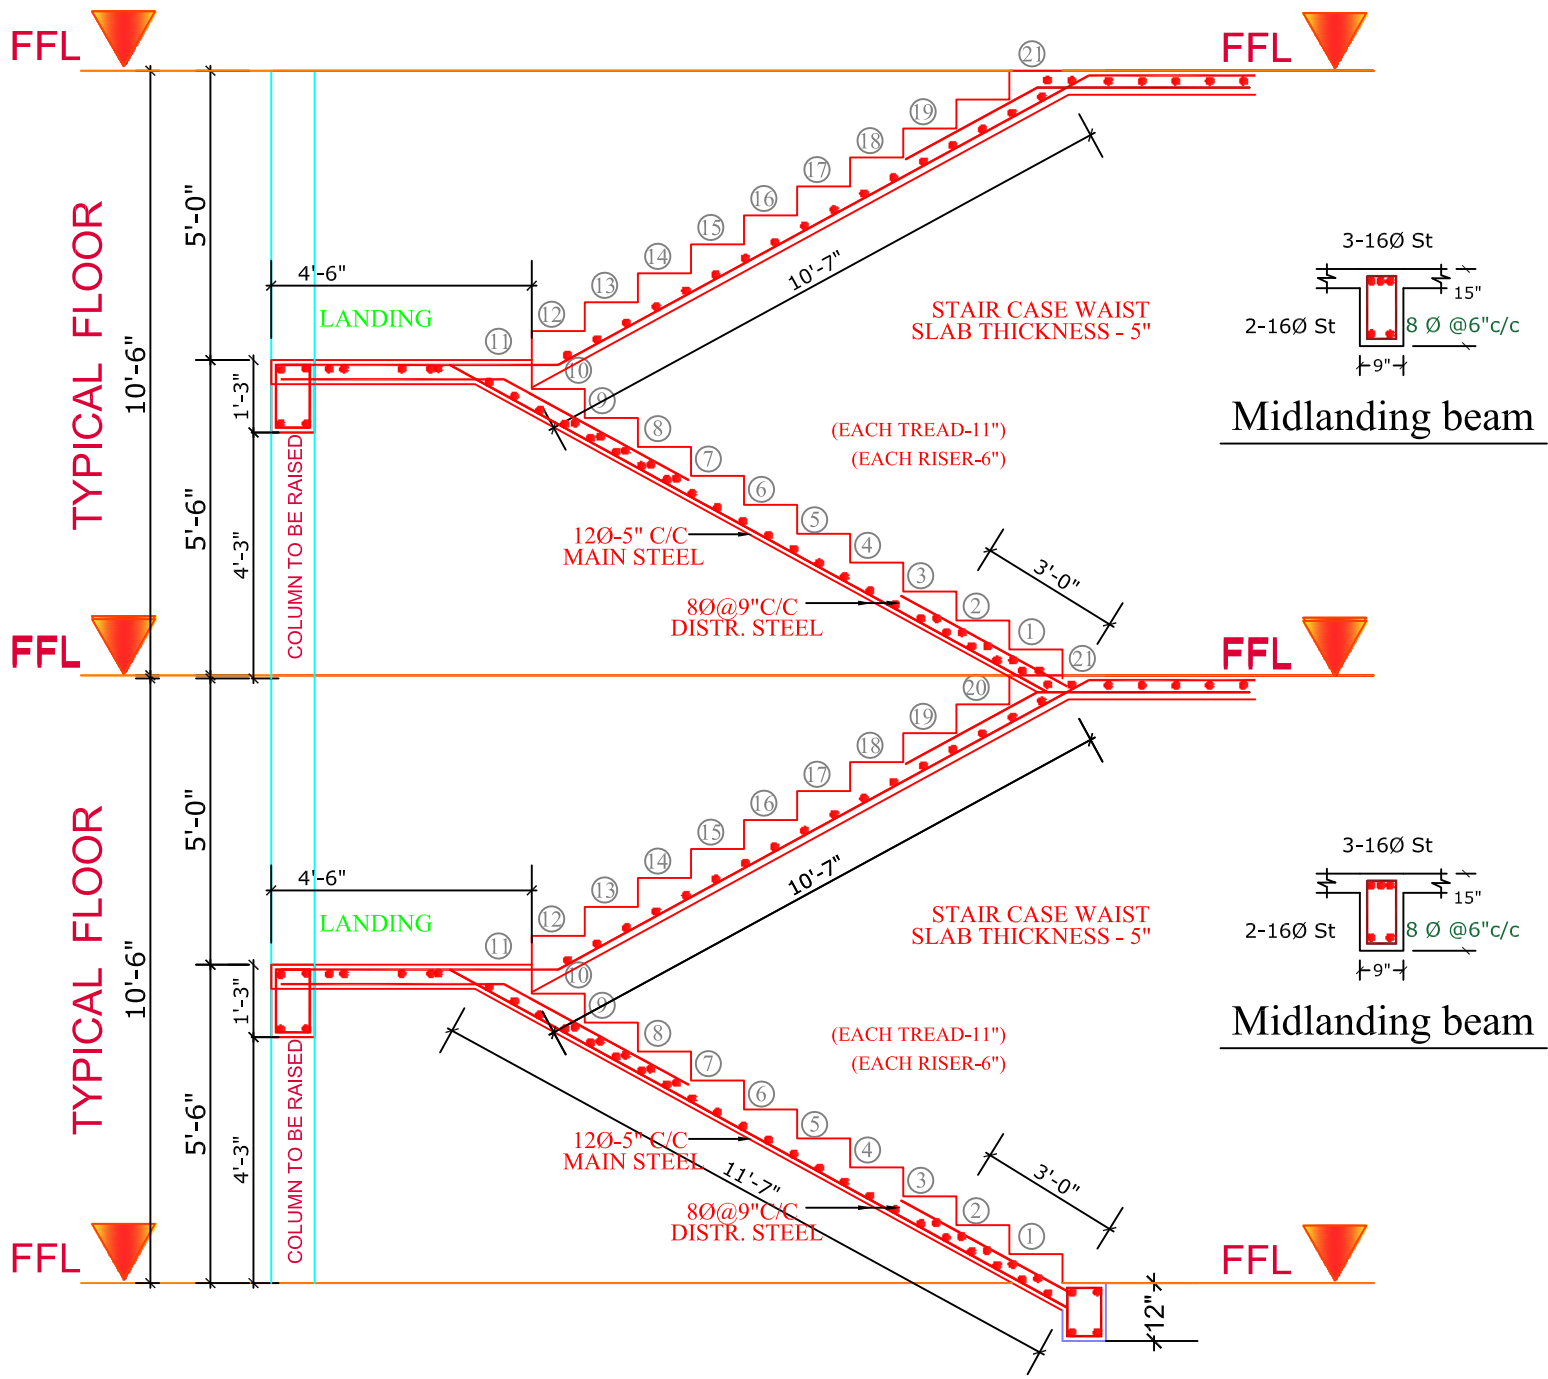

SECTION OF THE STAIRCASE

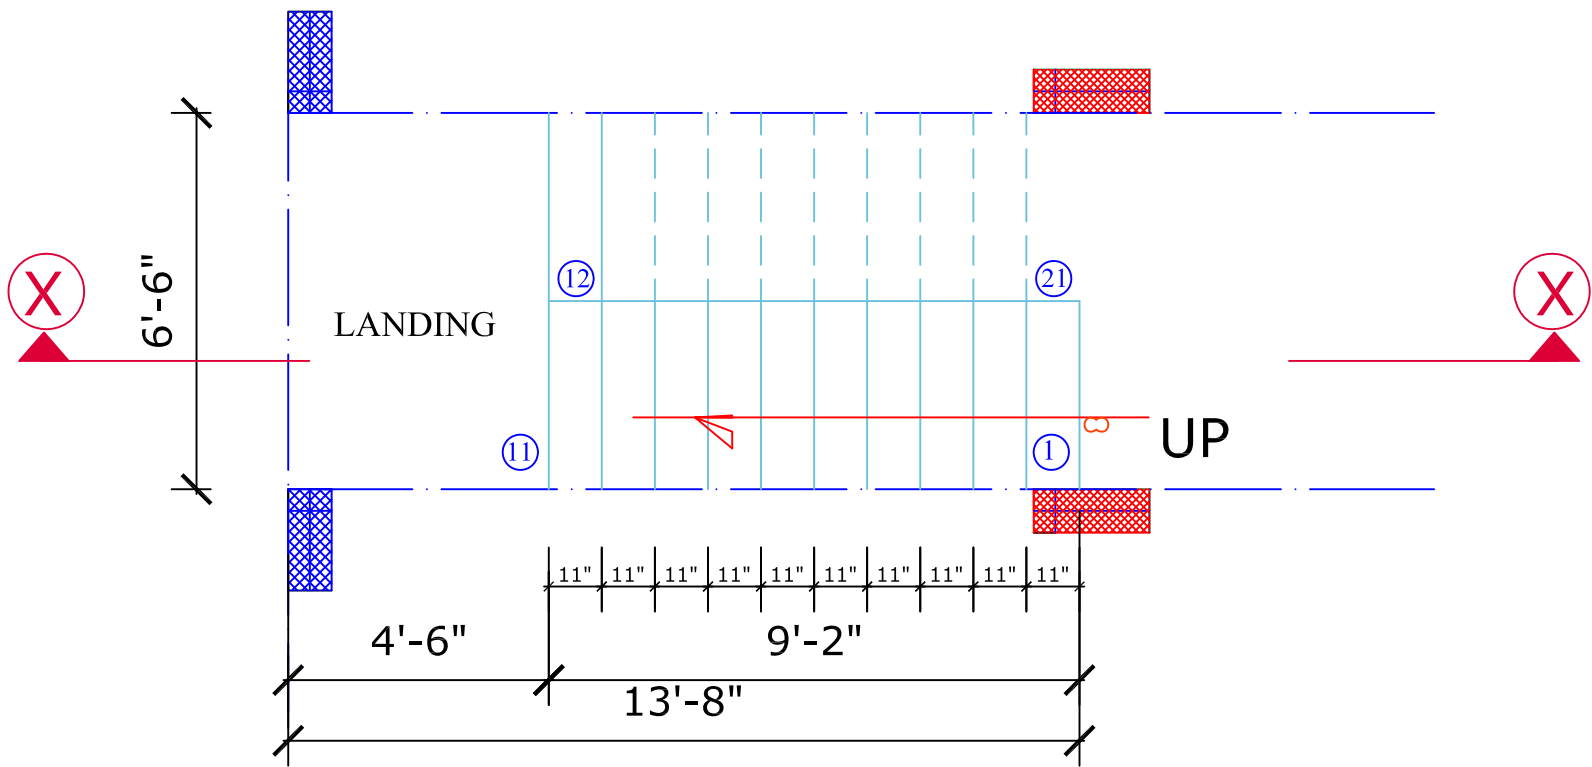

PLAN OF THE STAIRCASE

SHEET NO: 8

Project:	No: of Floors	Location:	PURPOSE			ARCHITECTURAL CONSULTANTS:	ORIENTATION:	STRUCTURAL CONSULTANTS:														
RESIDENTIAL BUILDING Block 2	Stilt + Five Floors	Situated at RAMPALLY	FOR CONSTRUCTION			 BSAP ARCHITECTS & INTERIOR DESIGNERS ORANGE PRATISHTA, KAPRA, Hyderabad-500062, MOB- +91-9100918500 bsaparchitects@gmail.com		VEE A A R ARCHITECTS & ENGINEERS OFFICER'S COLONY, Dr.A.S.RAO NAGAR, HYD														
Client			Drawn by: RAMANA	DATE	SCALE																	
Sri. RAVI KUMAR			Checked by:	23-06 -2026	N.T.S.																	
			Approved by:																			
			<table><tr><td>BAR DIA</td><td>DEVELOPMENT LENGTH (Ld)</td></tr><tr><td>Ø 8</td><td>1'-3"</td></tr><tr><td>Ø 10</td><td>1'-9"</td></tr><tr><td>Ø 12</td><td>2'-0"</td></tr><tr><td>Ø 16</td><td>2'-6"</td></tr><tr><td>Ø 20</td><td>3'-3"</td></tr><tr><td>Ø 25</td><td>4'-0"</td></tr></table>			BAR DIA	DEVELOPMENT LENGTH (Ld)	Ø 8	1'-3"	Ø 10	1'-9"	Ø 12	2'-0"	Ø 16	2'-6"	Ø 20	3'-3"	Ø 25	4'-0"			
BAR DIA	DEVELOPMENT LENGTH (Ld)																					
Ø 8	1'-3"																					
Ø 10	1'-9"																					
Ø 12	2'-0"																					
Ø 16	2'-6"																					
Ø 20	3'-3"																					
Ø 25	4'-0"																					
DRAWING TITLE :-																						
Typical Floor Staircase Steel Drawing																						